
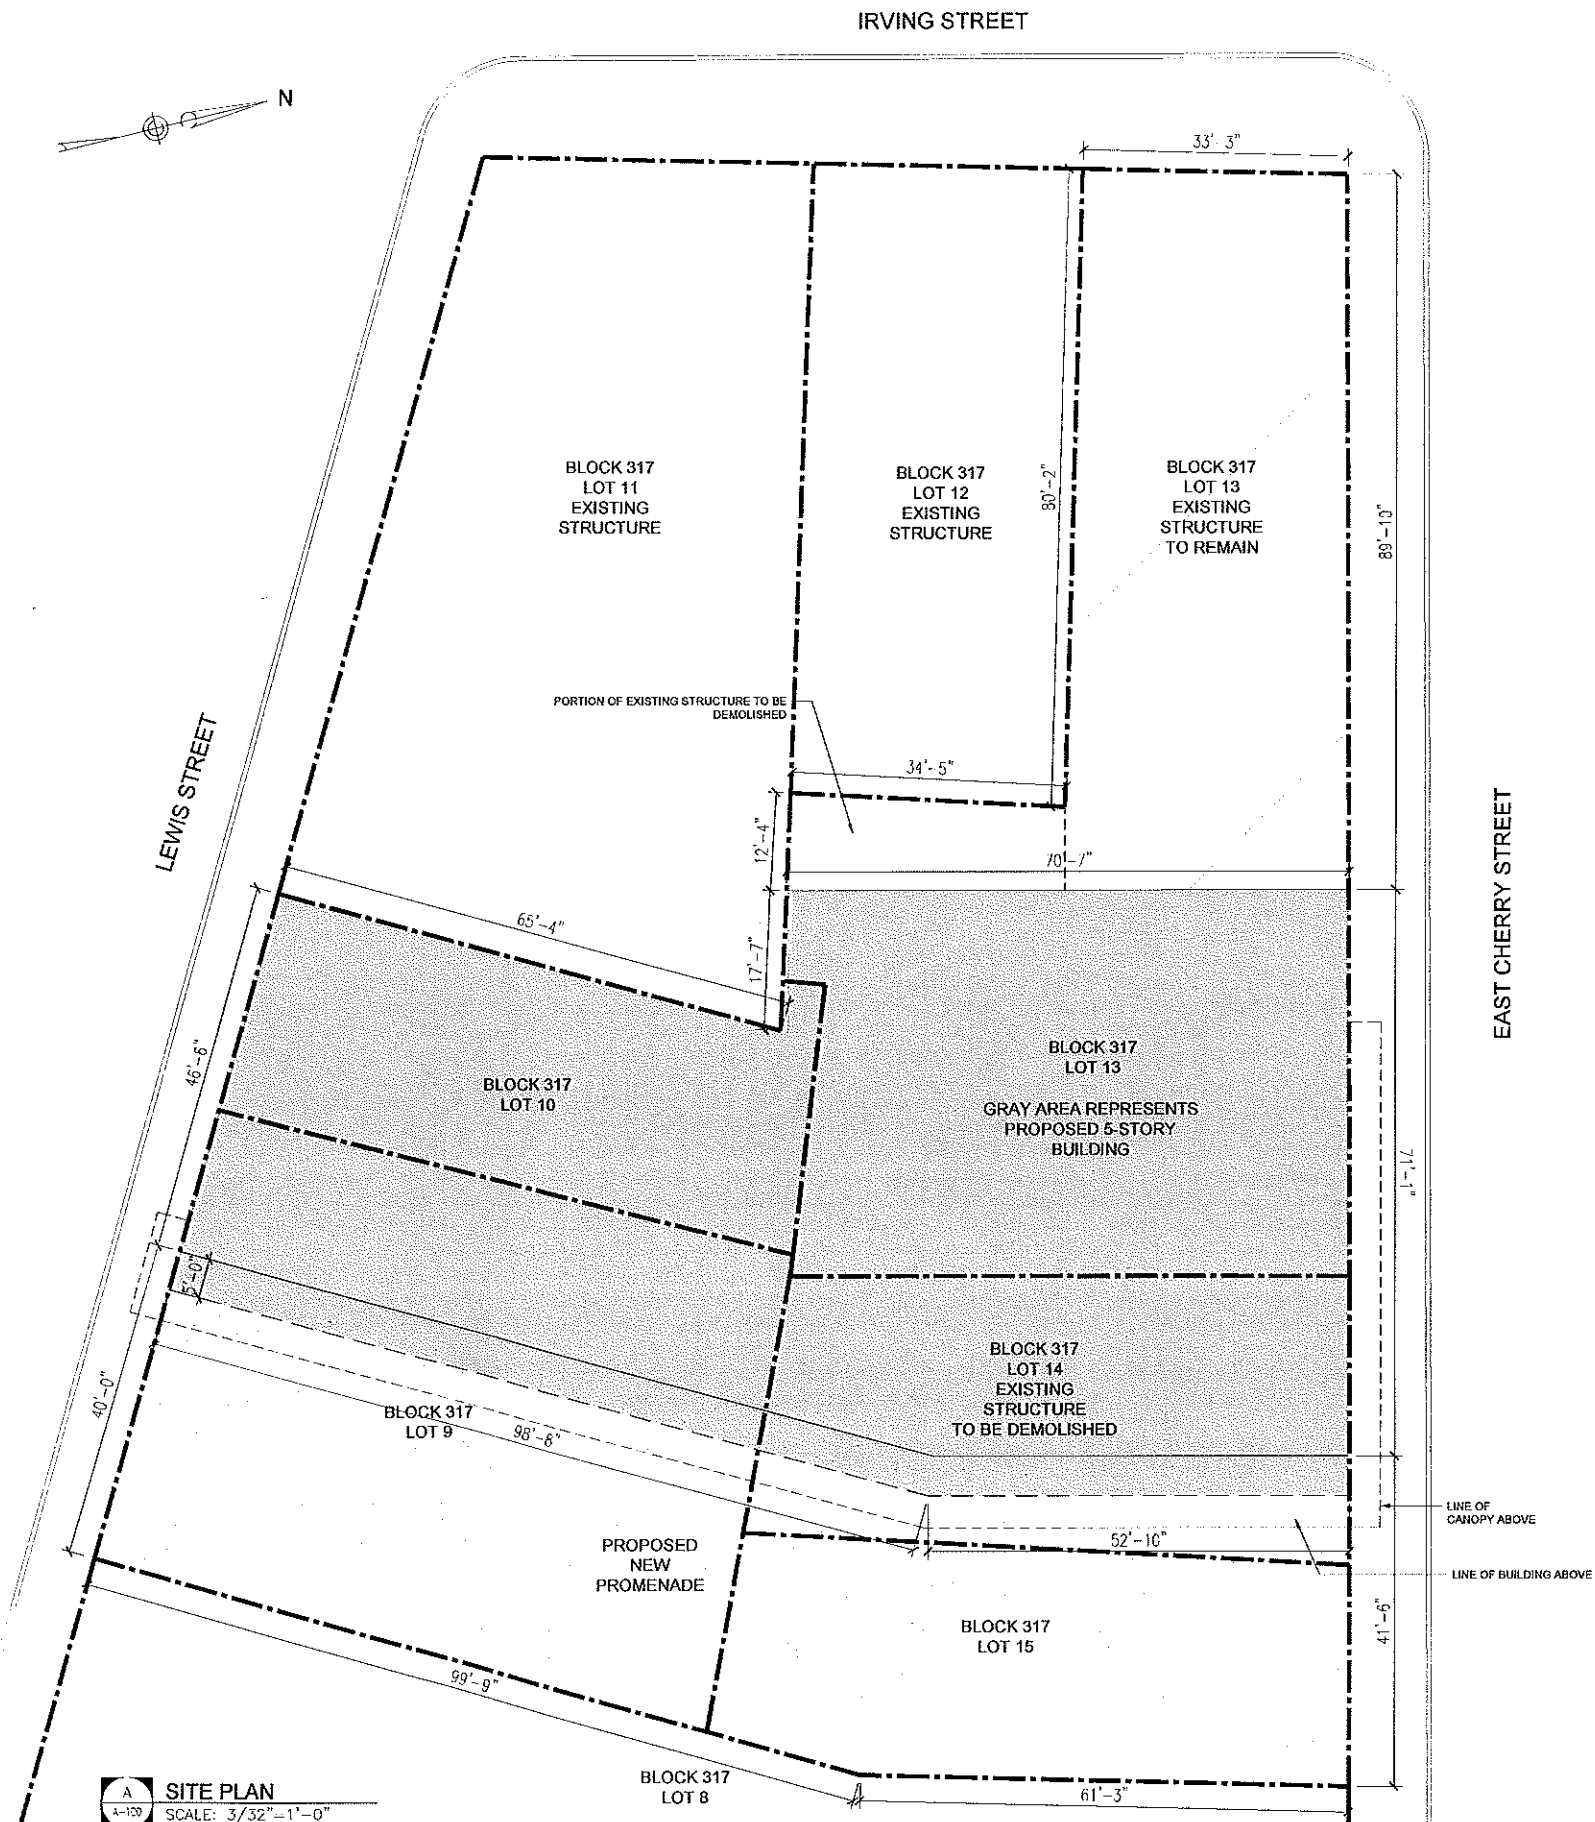


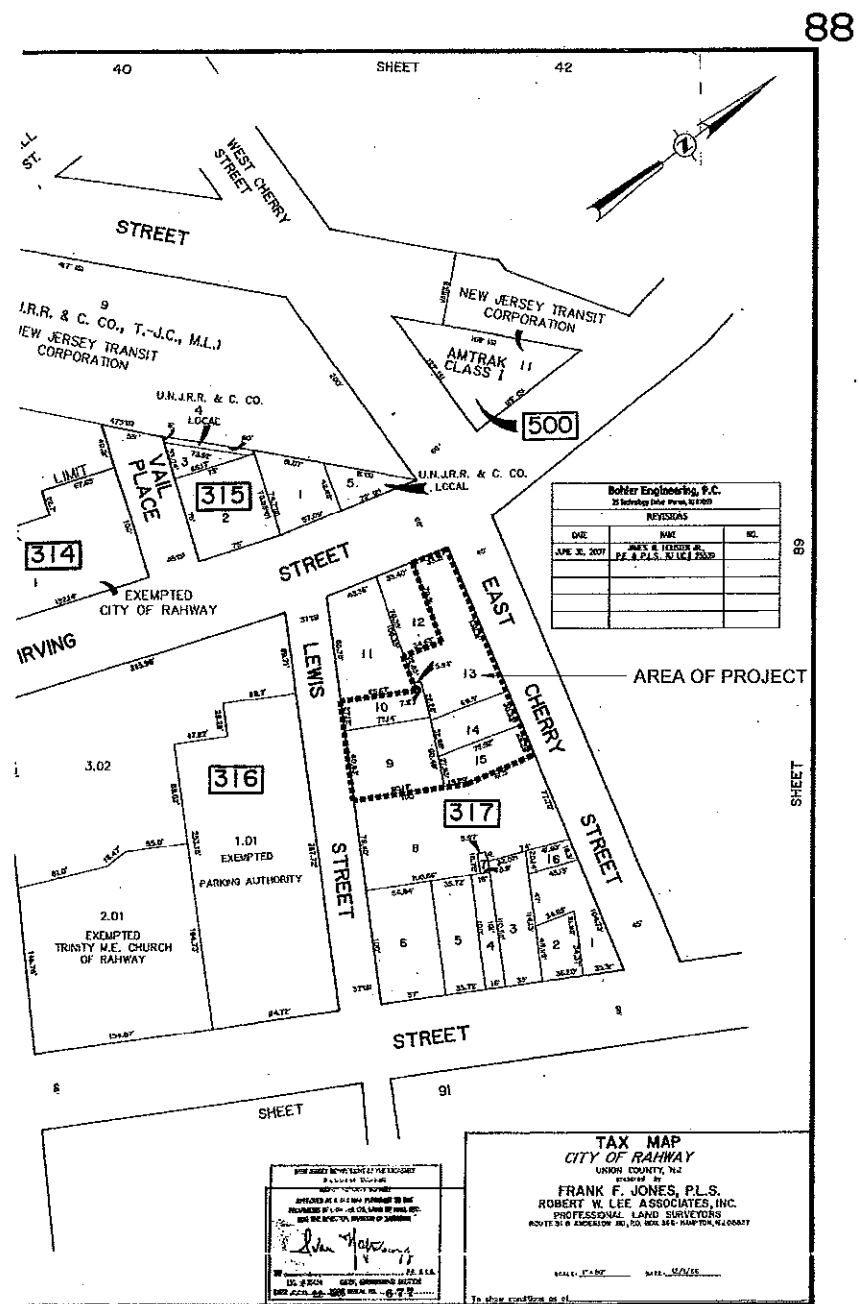

NETTAARCHITECTS
1084 Route 22 West, Mountainside, New Jersey 07092
TEL: 973.373.0006 FAX: 973.373.1061

NICHOLAS J. NETTA, AIA, NCARB
NJ License No. AJ 12541
FRANCISCO J. MELENDEZ, SR., AIA
NJ License No. AJ 12118
MARK E. BESS, AIA, NCARB
NJ License No. AJ 16160
LAURENCE K. UHER, AIA, LEED, AP
NJ License No. AJ 14384

These drawings, or parts thereof, may not be reproduced in any form, by any method, for any purpose, without the prior written consent from NICHOLAS J. NETTA, ARCHITECT.

These drawings shall be used for the specific project location indicated within the Title Block, and shall not be used at any other location without prior consent from the ARCHITECT.

SHEET CONTENTS:

SITE PLAN

PROJECT TITLE:

TAMARAND REALTY
MIXED USE DEVELOPMENT
BLOCK 317
LOTS: 9, 10, 13, 14, 15
EAST CHERRY STREET
RAHWAY, NJ 07085

SUBMISSION:
11.04.15 - R.R.A. BOARD PRES.

DATE	REVISIONS	BY	CHKD

Date: 11.04.2015
Scale: AS SHOWN
Drawn by: BH
Checked by: NUN
Job No.: 2151190
Drawing No.:

A-100