


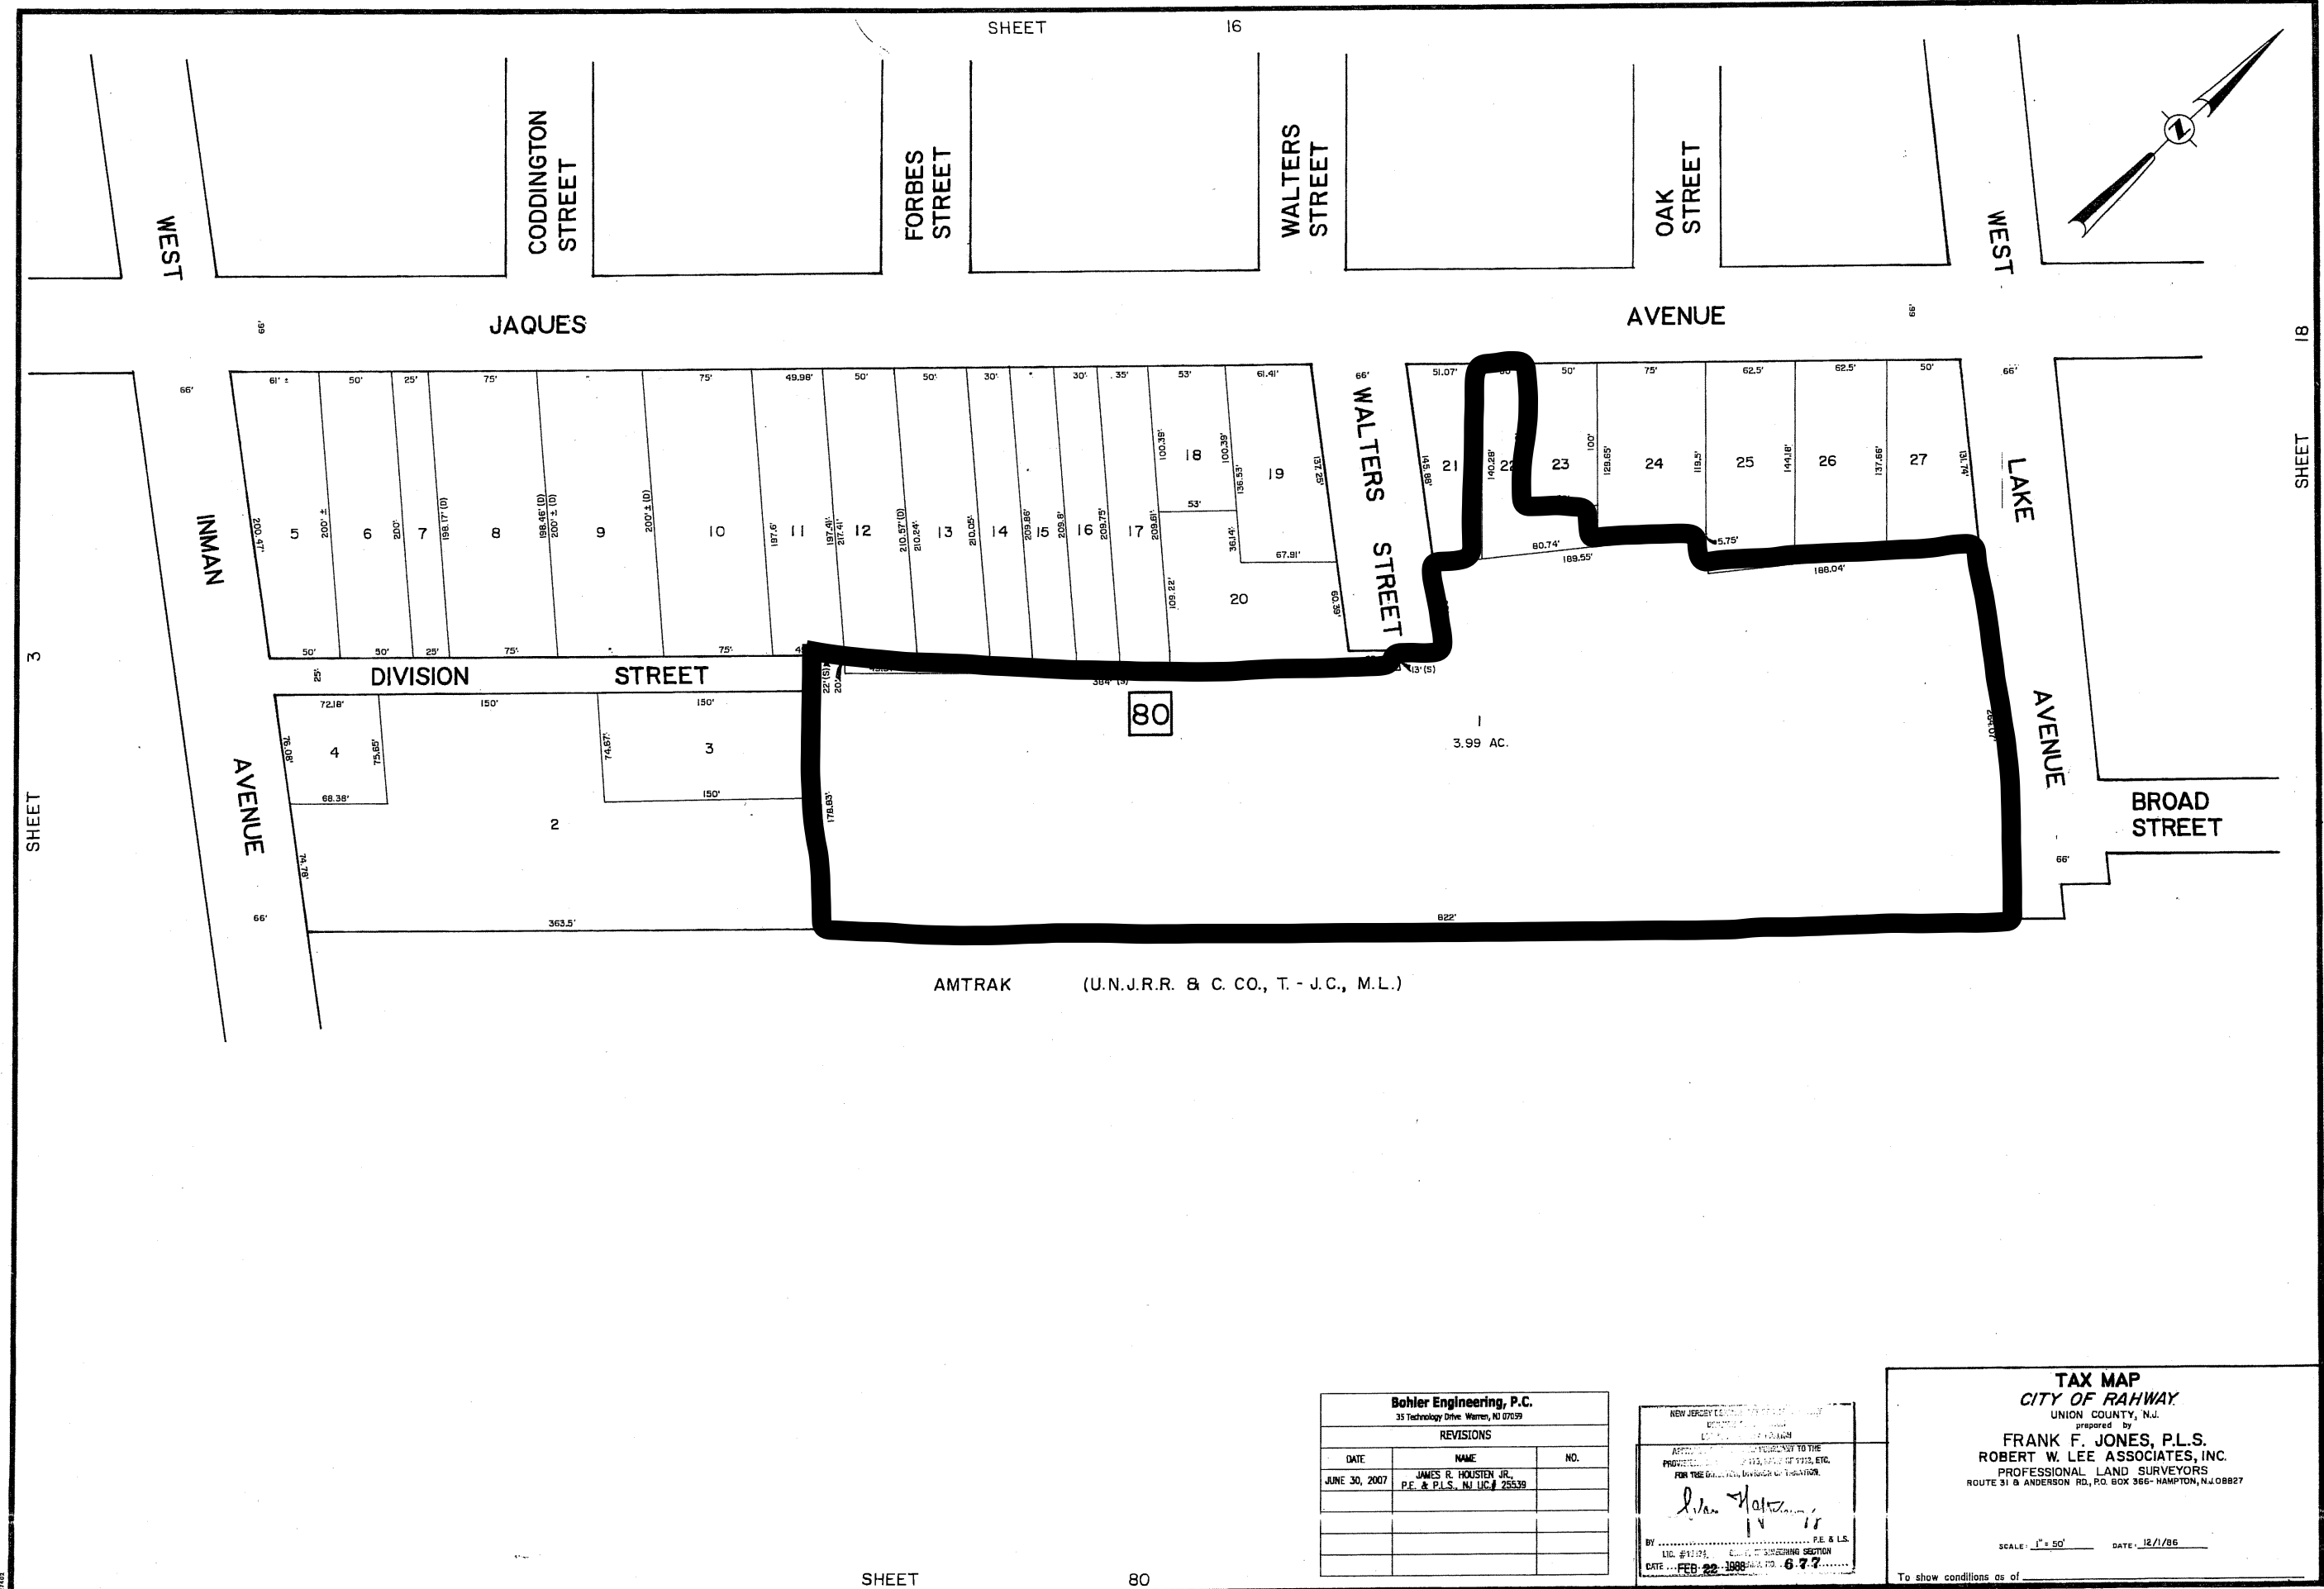

SHEET 18

SHEET 3

SHEET

80

Bohler Engineering, P.C.		
35 Technology Drive, Warren, NJ 07059		
REVISIONS		
DATE	NAME	NO.
JUNE 30, 2007	JAMES R. HOUSTON JR. P.E. & P.L.S., N.J. LIC. # 25539	

NEW JERSEY LAND SURVEYORS
STATE OF NEW JERSEY
APPROVED FOR THE PURPOSES OF THE
PROFESSIONAL LAND SURVEYORS ACT OF 1993, ETC.
FOR THE OFFICE OF THE CLERK OF SUPERIOR COURT
BY *[Signature]*
DATE FEB 22 2008

TAX MAP
CITY OF RAHWAY
UNION COUNTY, N.J.
prepared by
FRANK F. JONES, P.L.S.
ROBERT W. LEE ASSOCIATES, INC.
PROFESSIONAL LAND SURVEYORS
ROUTE 31 & ANDERSON RD., P.O. BOX 366- HAMPTON, N.J. 08827

SCALE: 1" = 50' DATE: 12/1/06

To show conditions as of _____