





1ST. FL.
SCALE: 1/4"=1'-0"

REVISION	DESCRIPTION	DATE
 wenson associates, p.c. architects • engineers • planners 1314 Bryant St. • Rahway, NJ 07065 • 732.499.7113 •	PINE STREET RAHWAY LLC PINE STREET, RAHWAY, NJ, 07095 PROPOSED TOWNHOUSE UNITS.	DRAWN LWJ CHECKED JWM DATE 02/15/2021 SCALE AS NOTED COMM# COMM# DWG#
N.J. ARCH. LIC. #10363	1ST. FL.	A-1

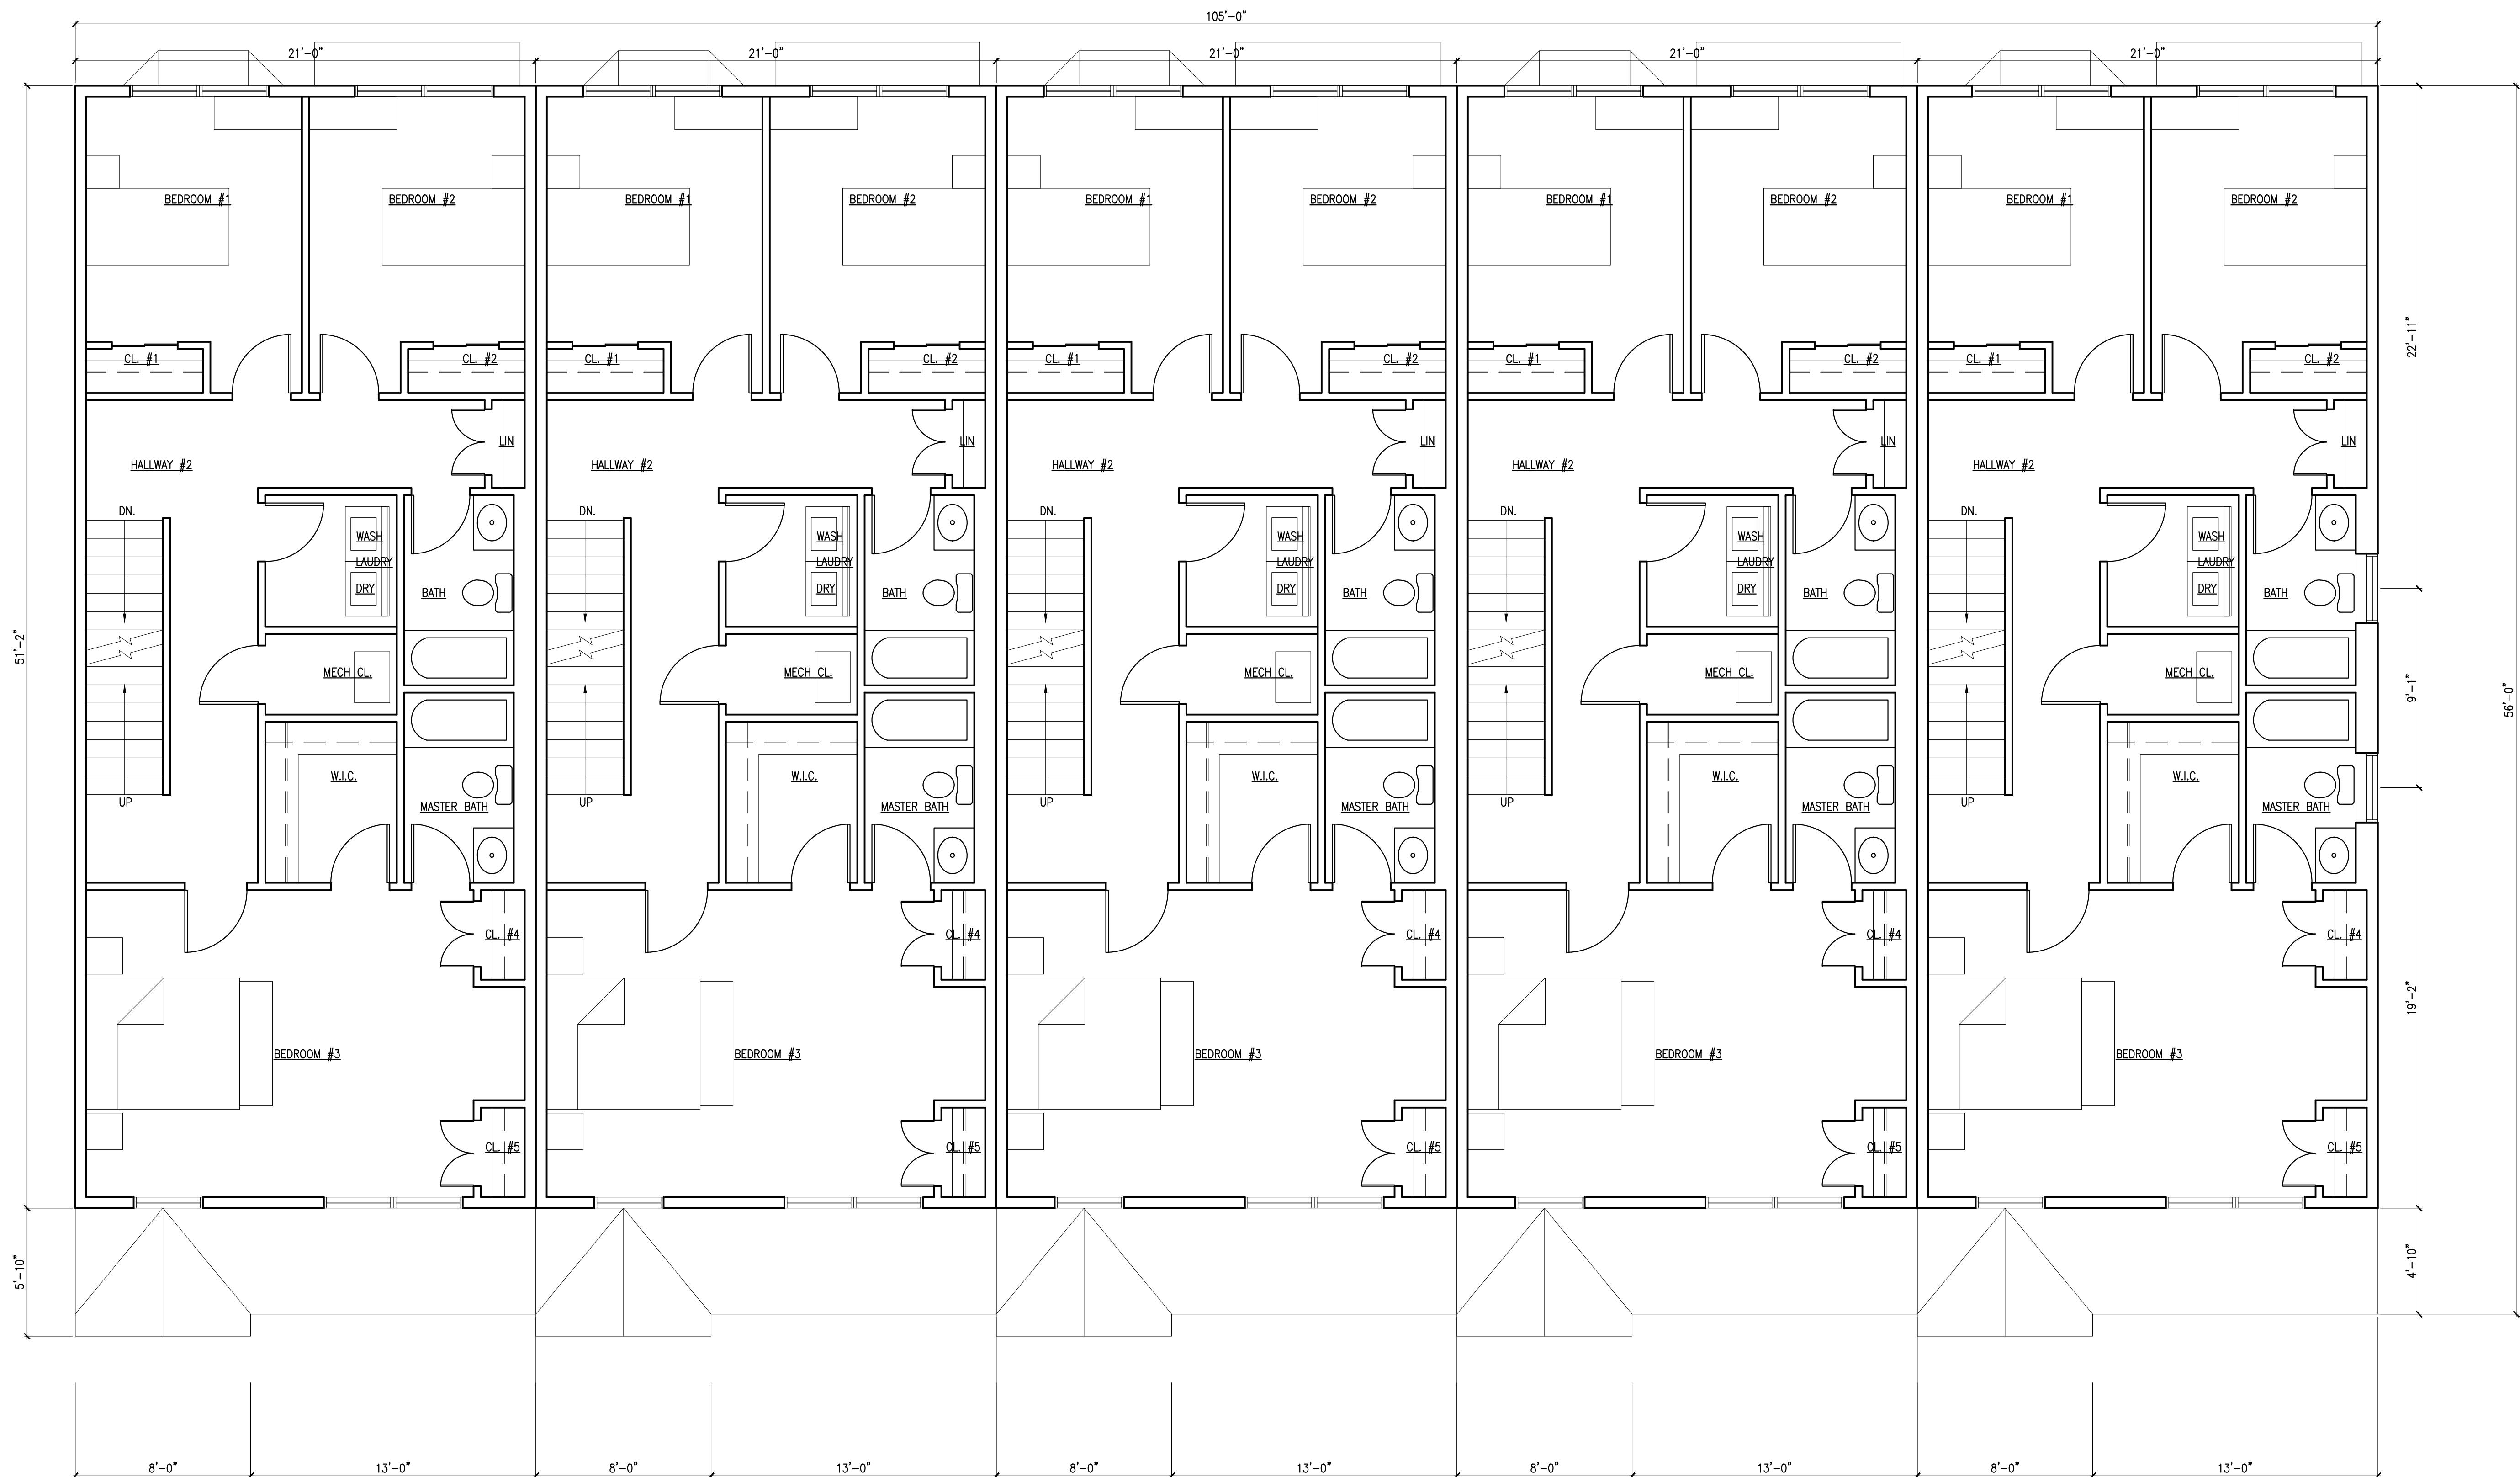

2ND. FL.
SCALE: 1/4"=1'-0"

REVISION	DESCRIPTION	DATE
 wenson associates, p.c. architects • engineers • planners 1314 Bryant St. • Rahway, NJ 07065 • 732.499.7113 •	PINE STREET RAHWAY LLC PINE STREET, RAHWAY, NJ, 07095	DRAWN LWJ CHECKED JWM DATE 02/15/2021
	PROPOSED TOWNHOUSE UNITS.	SCALE AS NOTED
N.J. ARCH. LIC. #10363	2ND. FL.	COMM# A-2

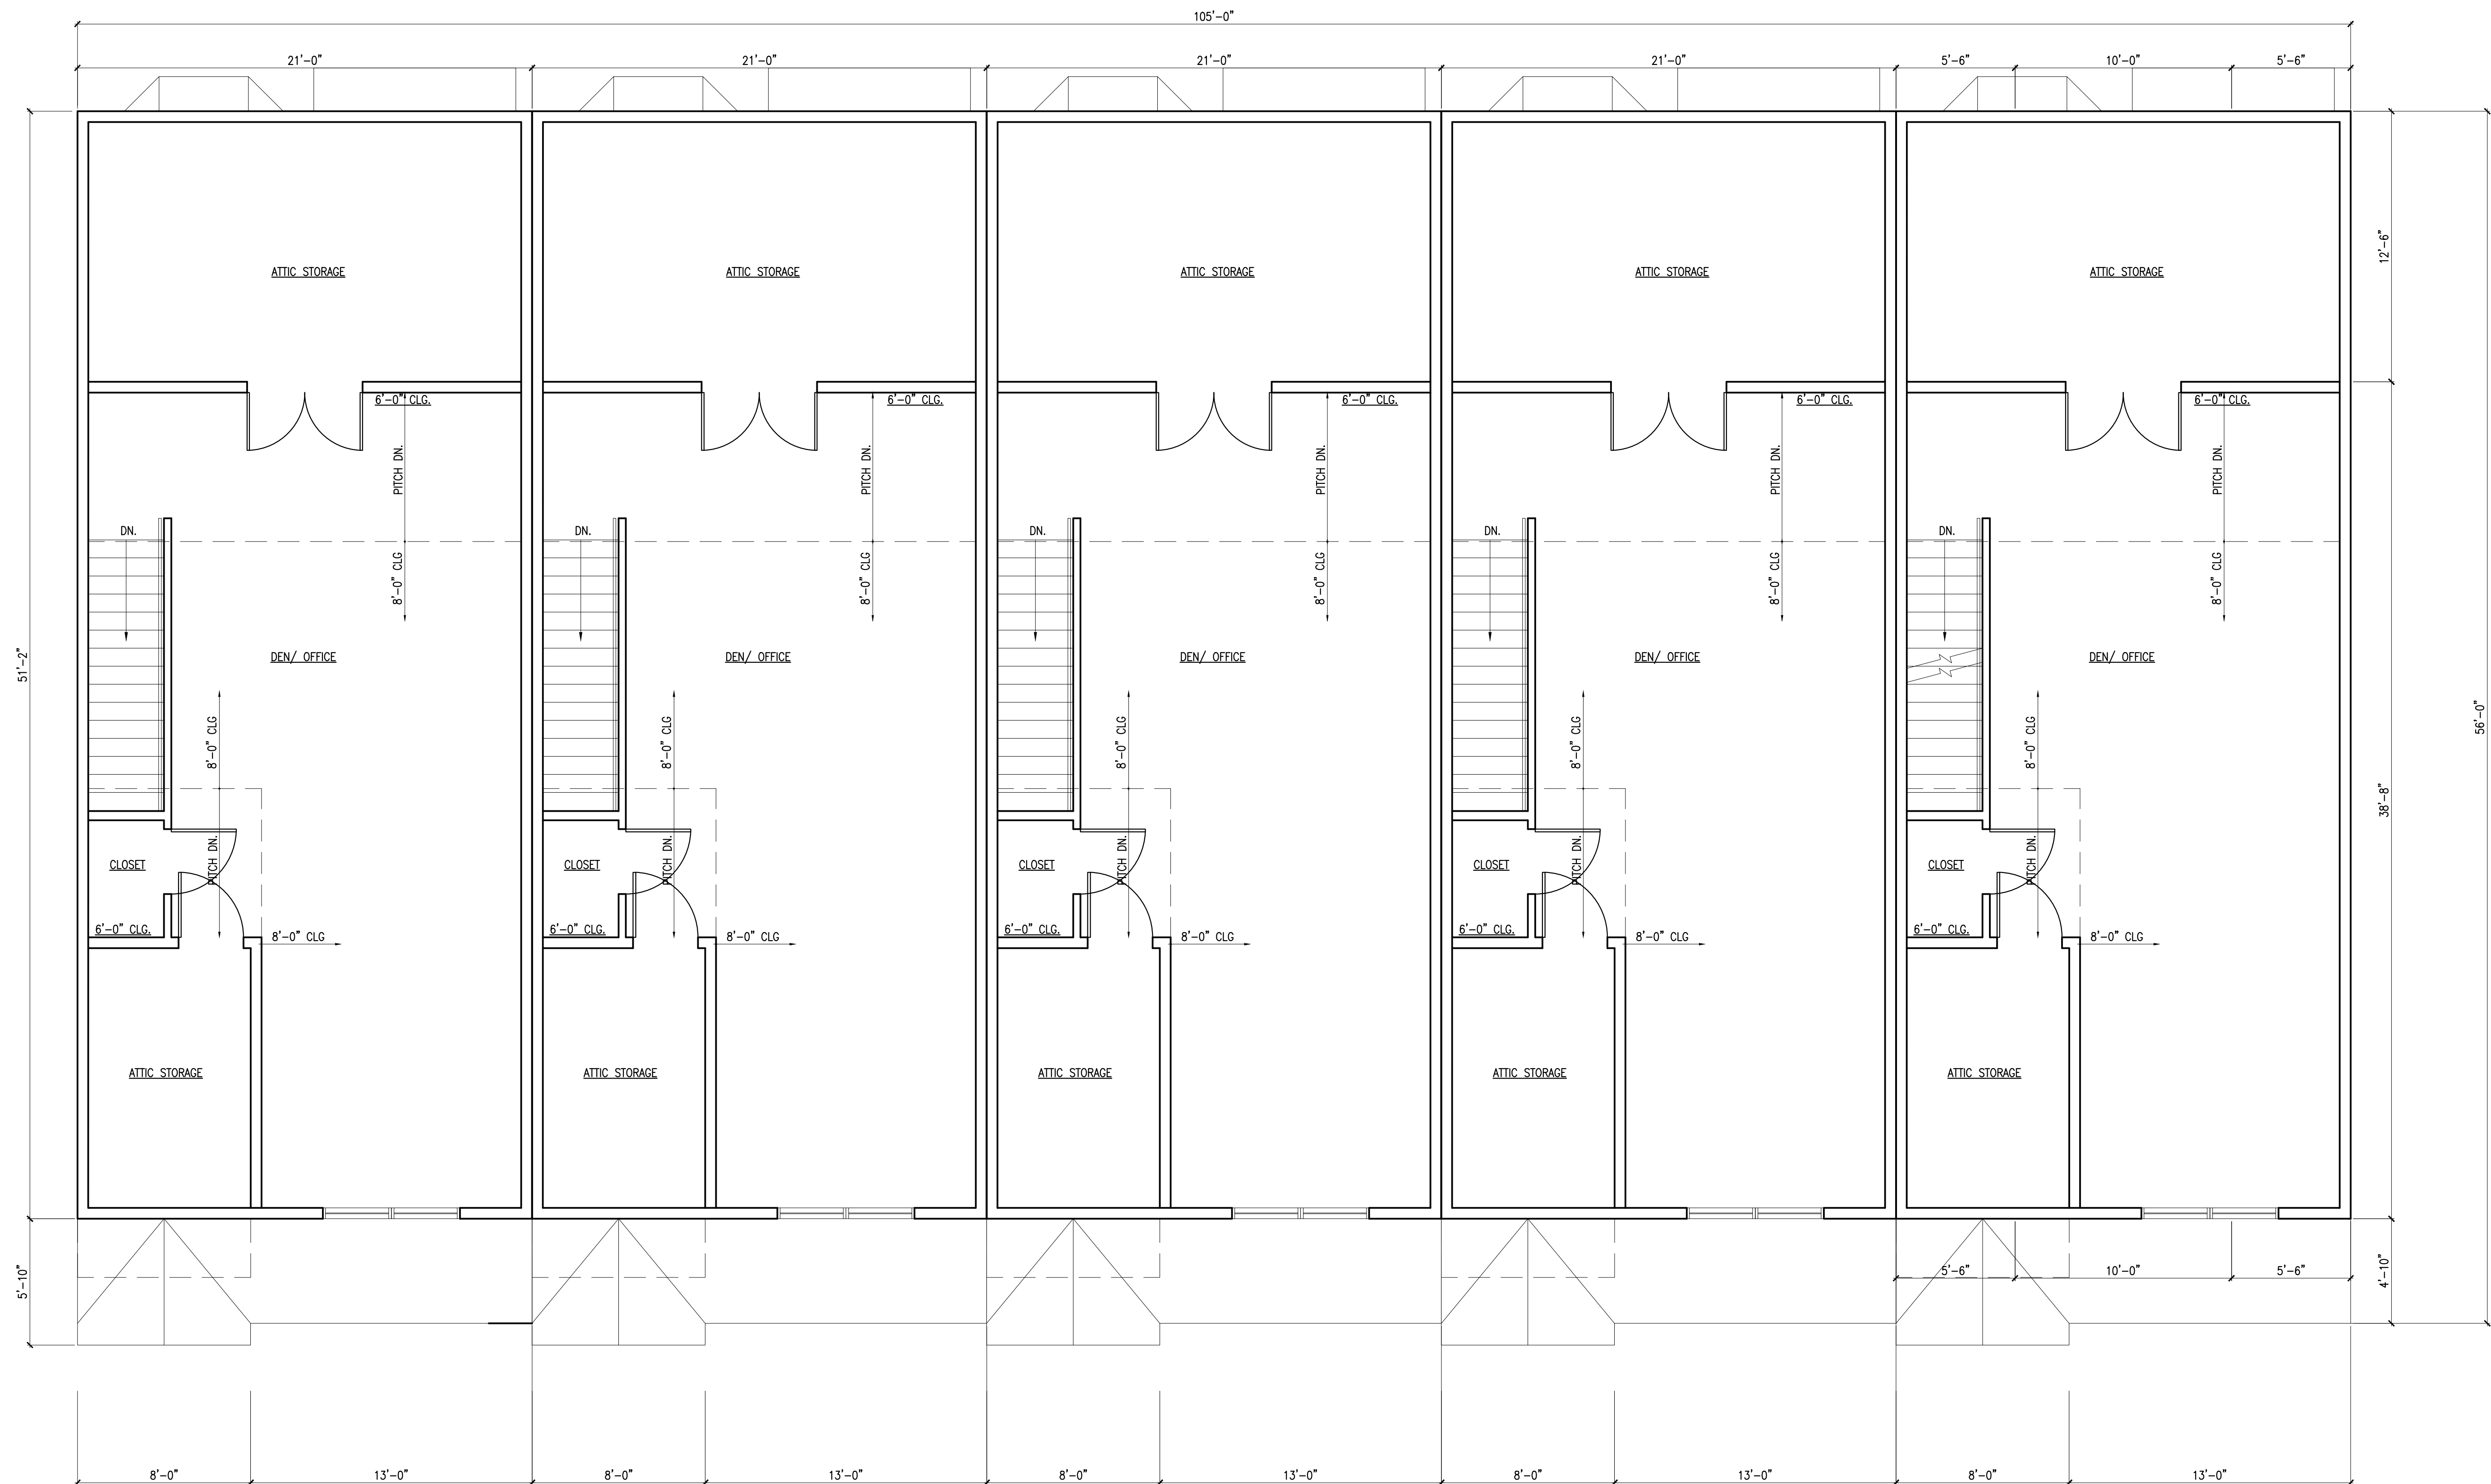


ATTIC
SCALE: 1/4"=1'-0"


REVISION	DESCRIPTION	DATE
 wenson associates, P.C. architects • engineers • planners 1314 Bryant St. • Rahway, NJ 07065 • 732.499.7113 •	PINE STREET RAHWAY LLC PINE STREET, RAHWAY, NJ, 07095	DRAWN LWJ CHECKED JWM DATE 02/15/2021
	PROPOSED TOWNHOUSE UNITS.	SCALE AS NOTED
N.J. ARCH. LIC. #10363	ATTIC	COMM# DWG# A-3



REVISION	DESCRIPTION	DATE
 wenson associates, p.c. architects • engineers • planners 1314 Bryant St. • Rahway, NJ 07065 • 732.499.7113 •	PINE STREET RAHWAY LLC PINE STREET, RAHWAY, NJ, 07095 PROPOSED TOWNHOUSE UNITS.	DRAWN LWJ CHECKED JWM DATE 02/15/2021 SCALE AS NOTED COMM# COMM# DRC#
N.J. ARCH. LIC. #10363	ELEVATIONS	A-4


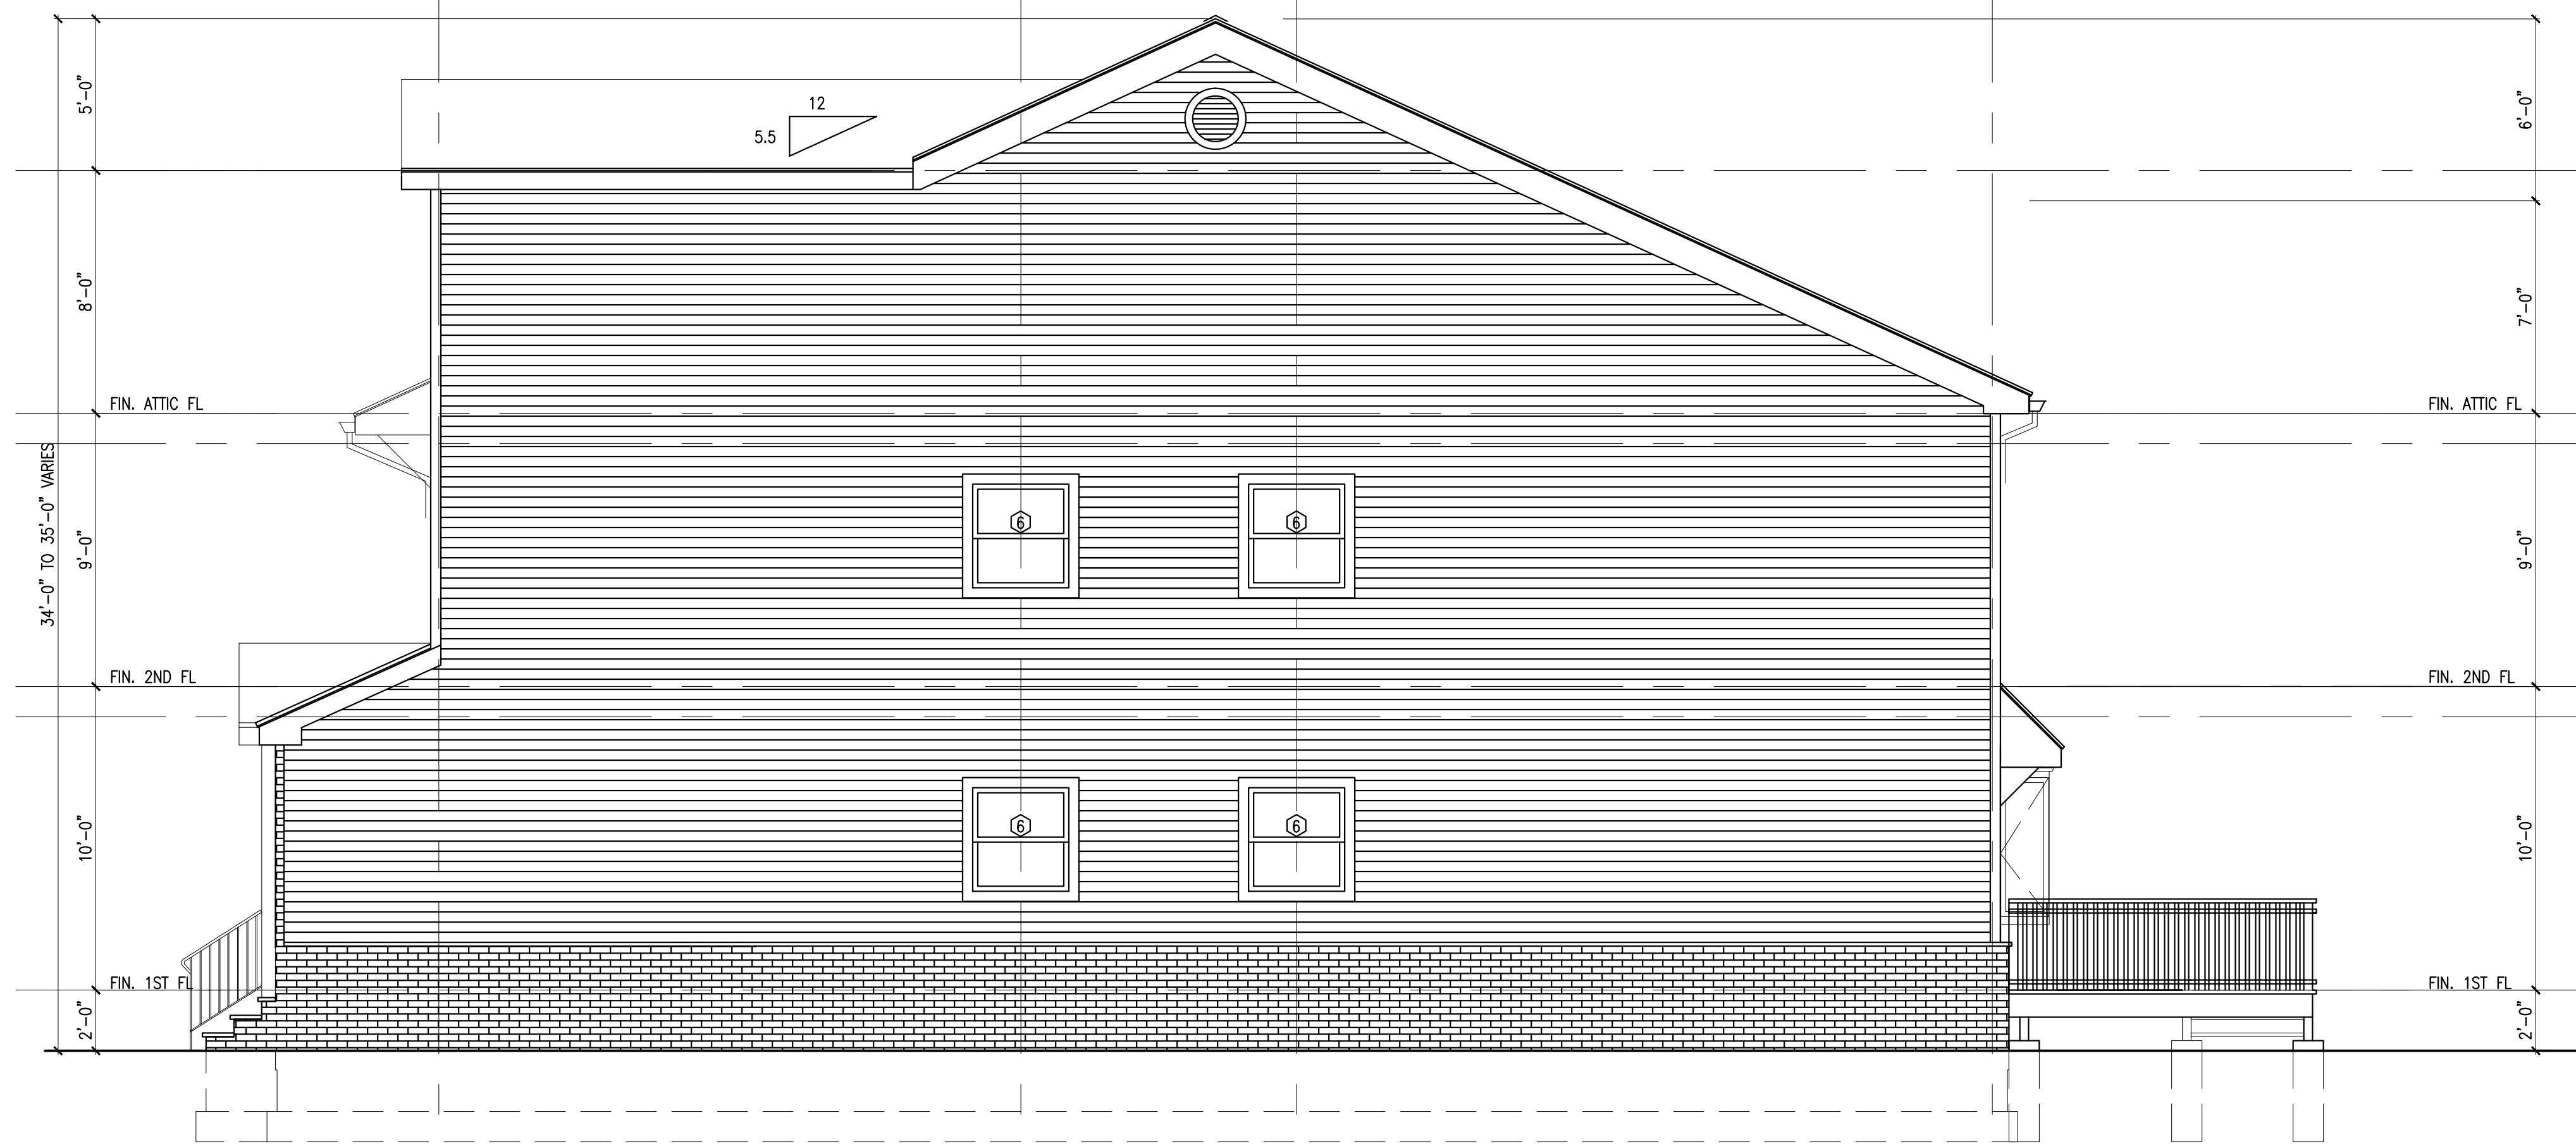


LEFT ELEVATION
SCALE: 1/4"=1'-0"

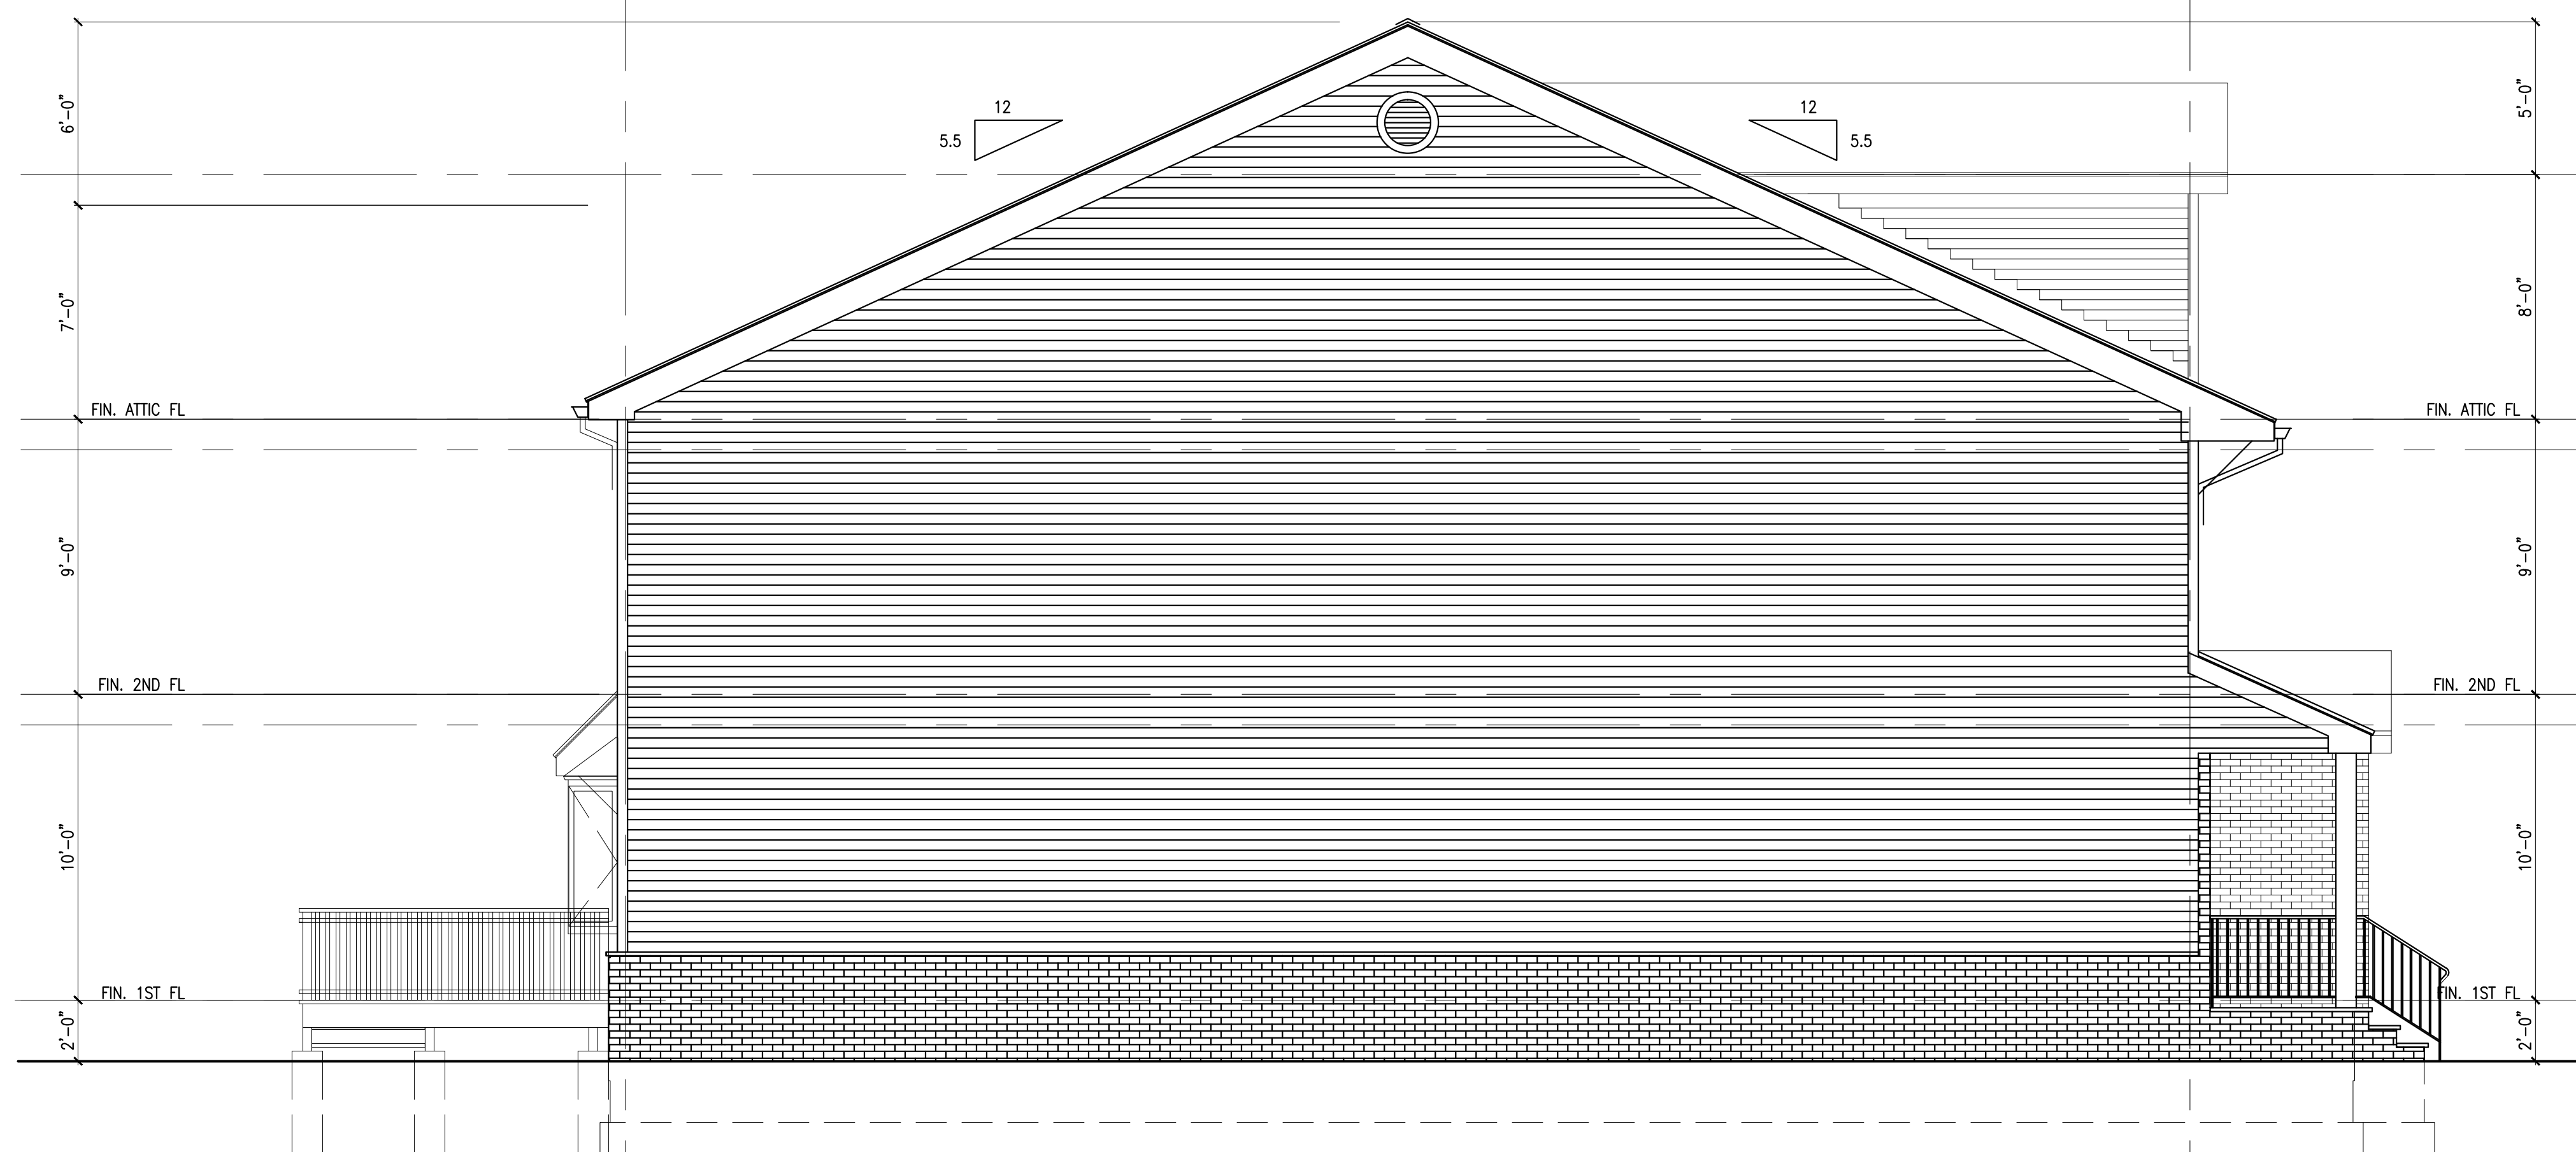

RIGHT ELEVATION
SCALE: 1/4"=1'-0"

REVISION	DESCRIPTION	DATE
 wenson associates, p.c. architects • engineers • planners 1314 Bryant St. • Rahway, NJ 07065 • 732.499.7113 •	PINE STREET RAHWAY LLC PINE STREET, RAHWAY, NJ, 07095	DRAWN LWJ CHECKED JWM DATE 02/15/2021
	PROPOSED TOWNHOUSE UNITS.	SCALE AS NOTED
N.J. ARCH. LIC. #10363	ELEVATIONS	COMM# A-5

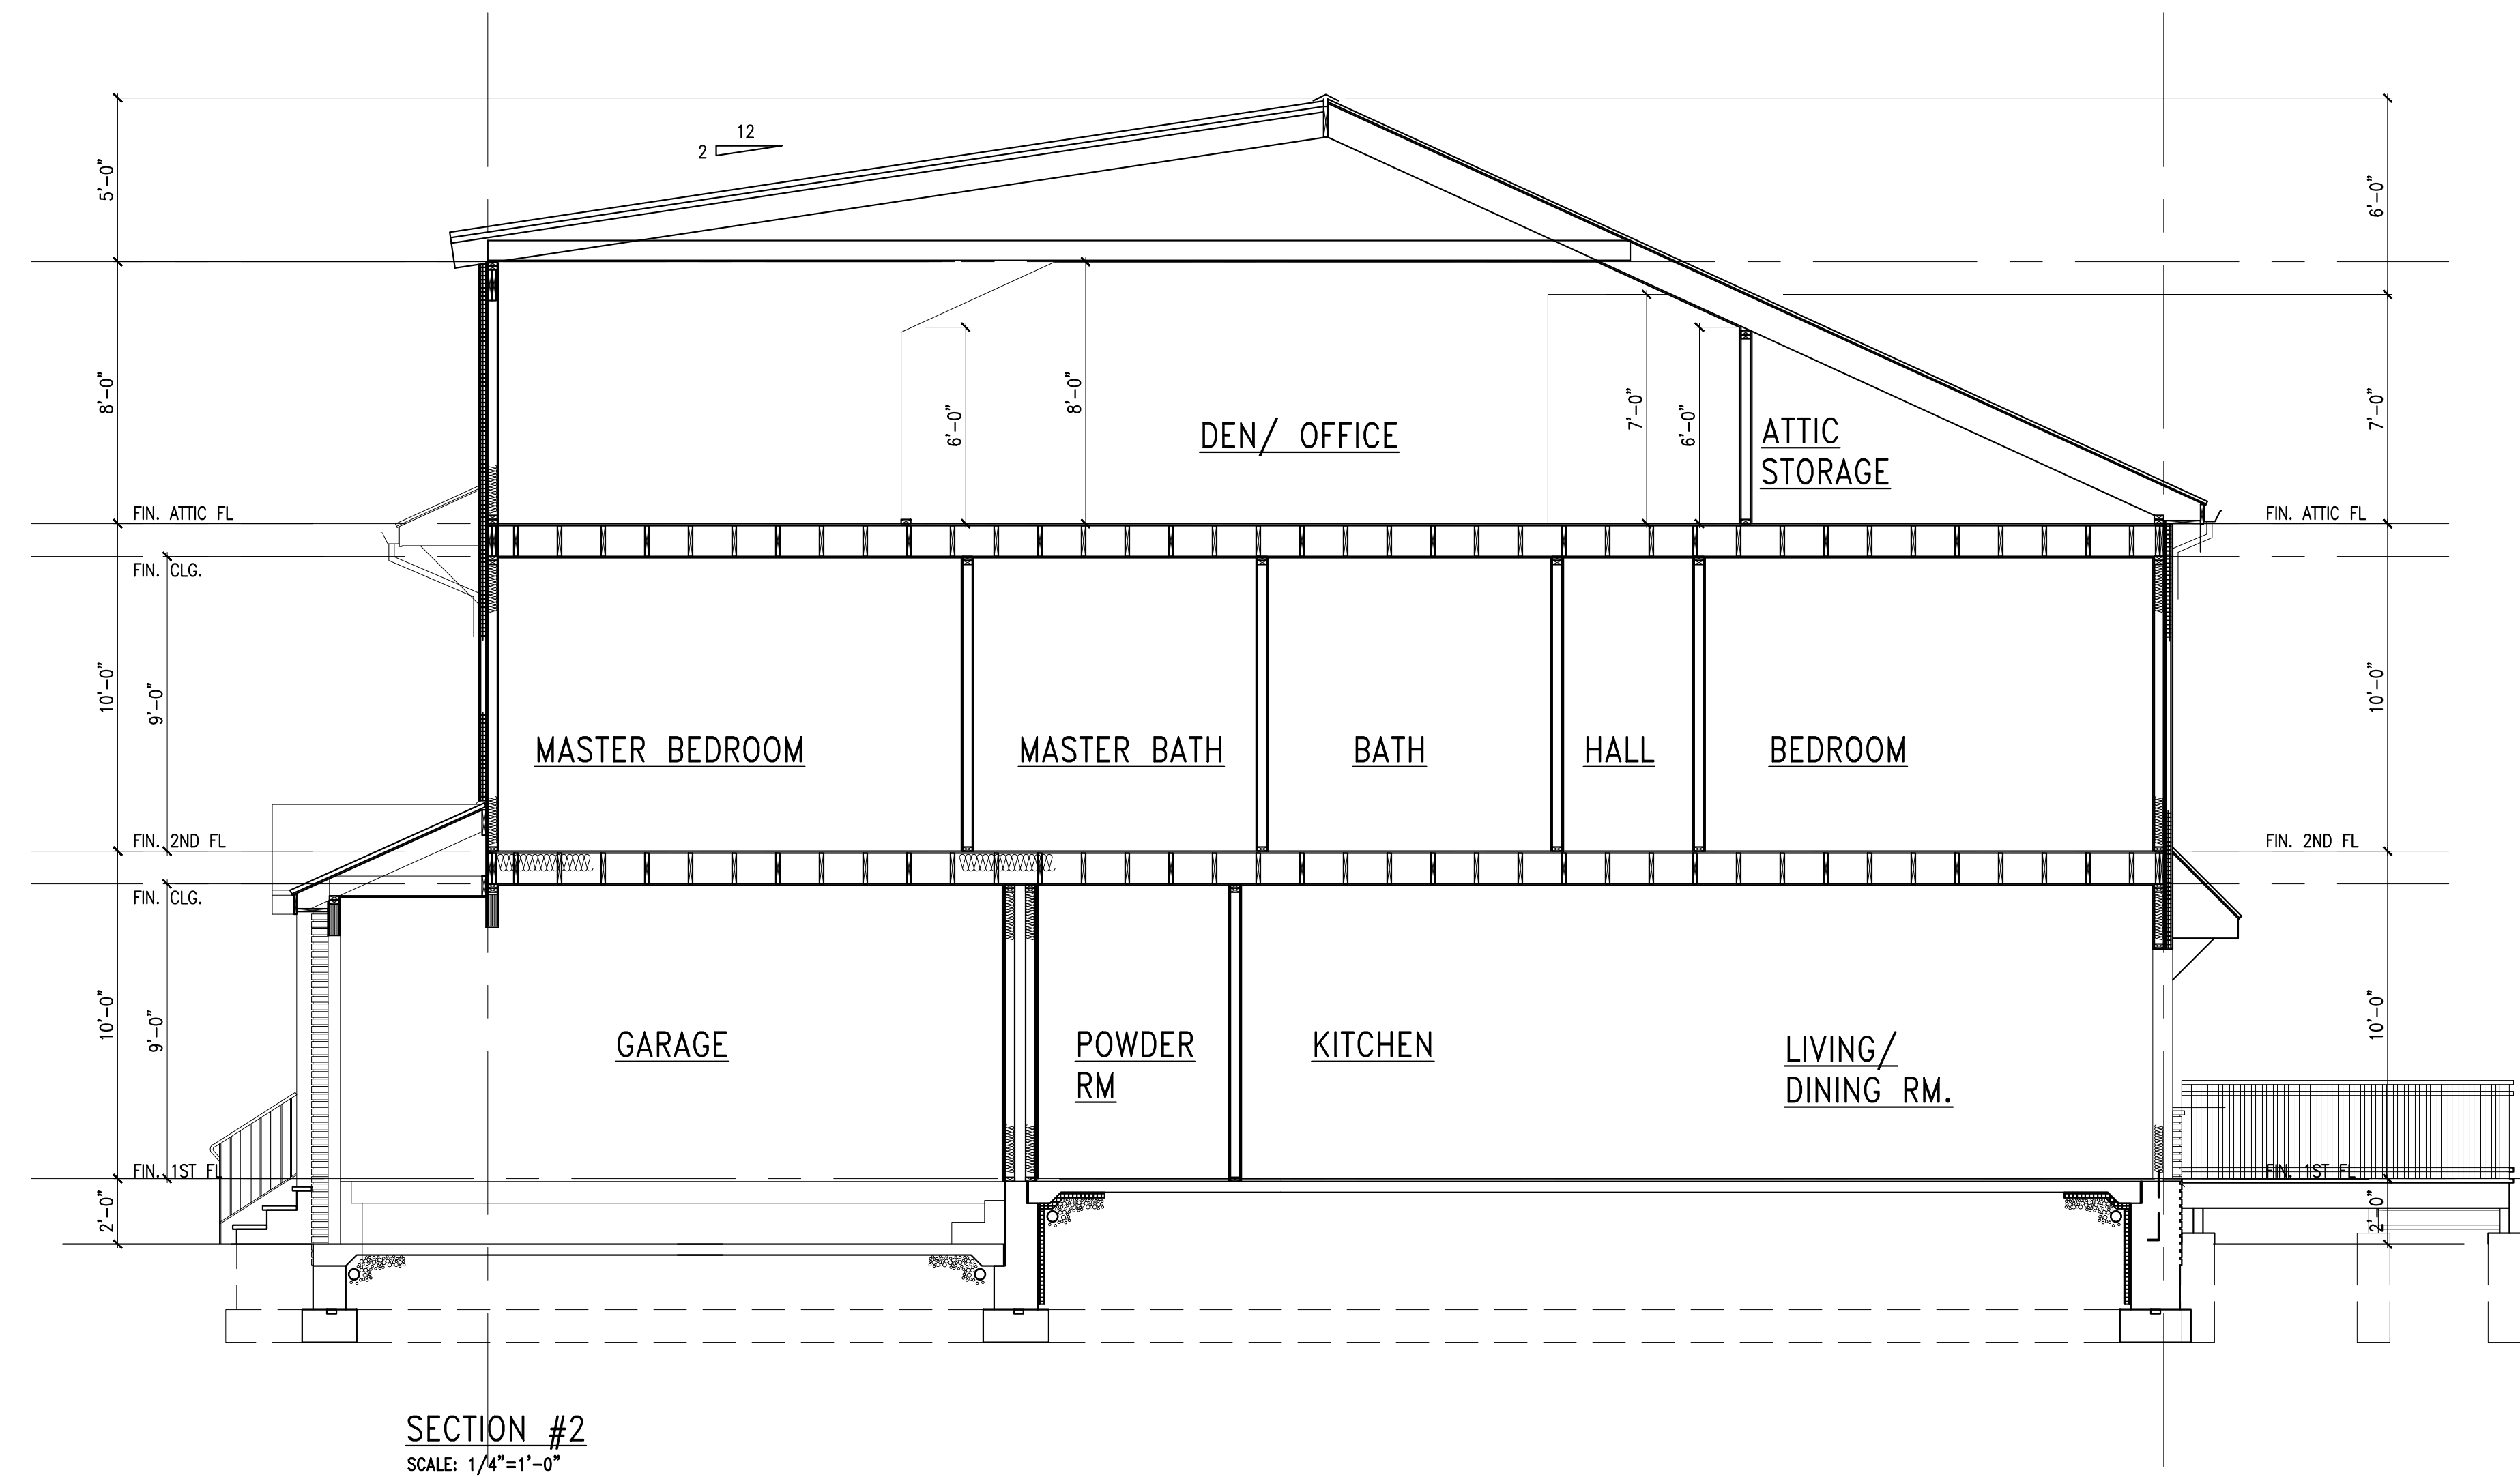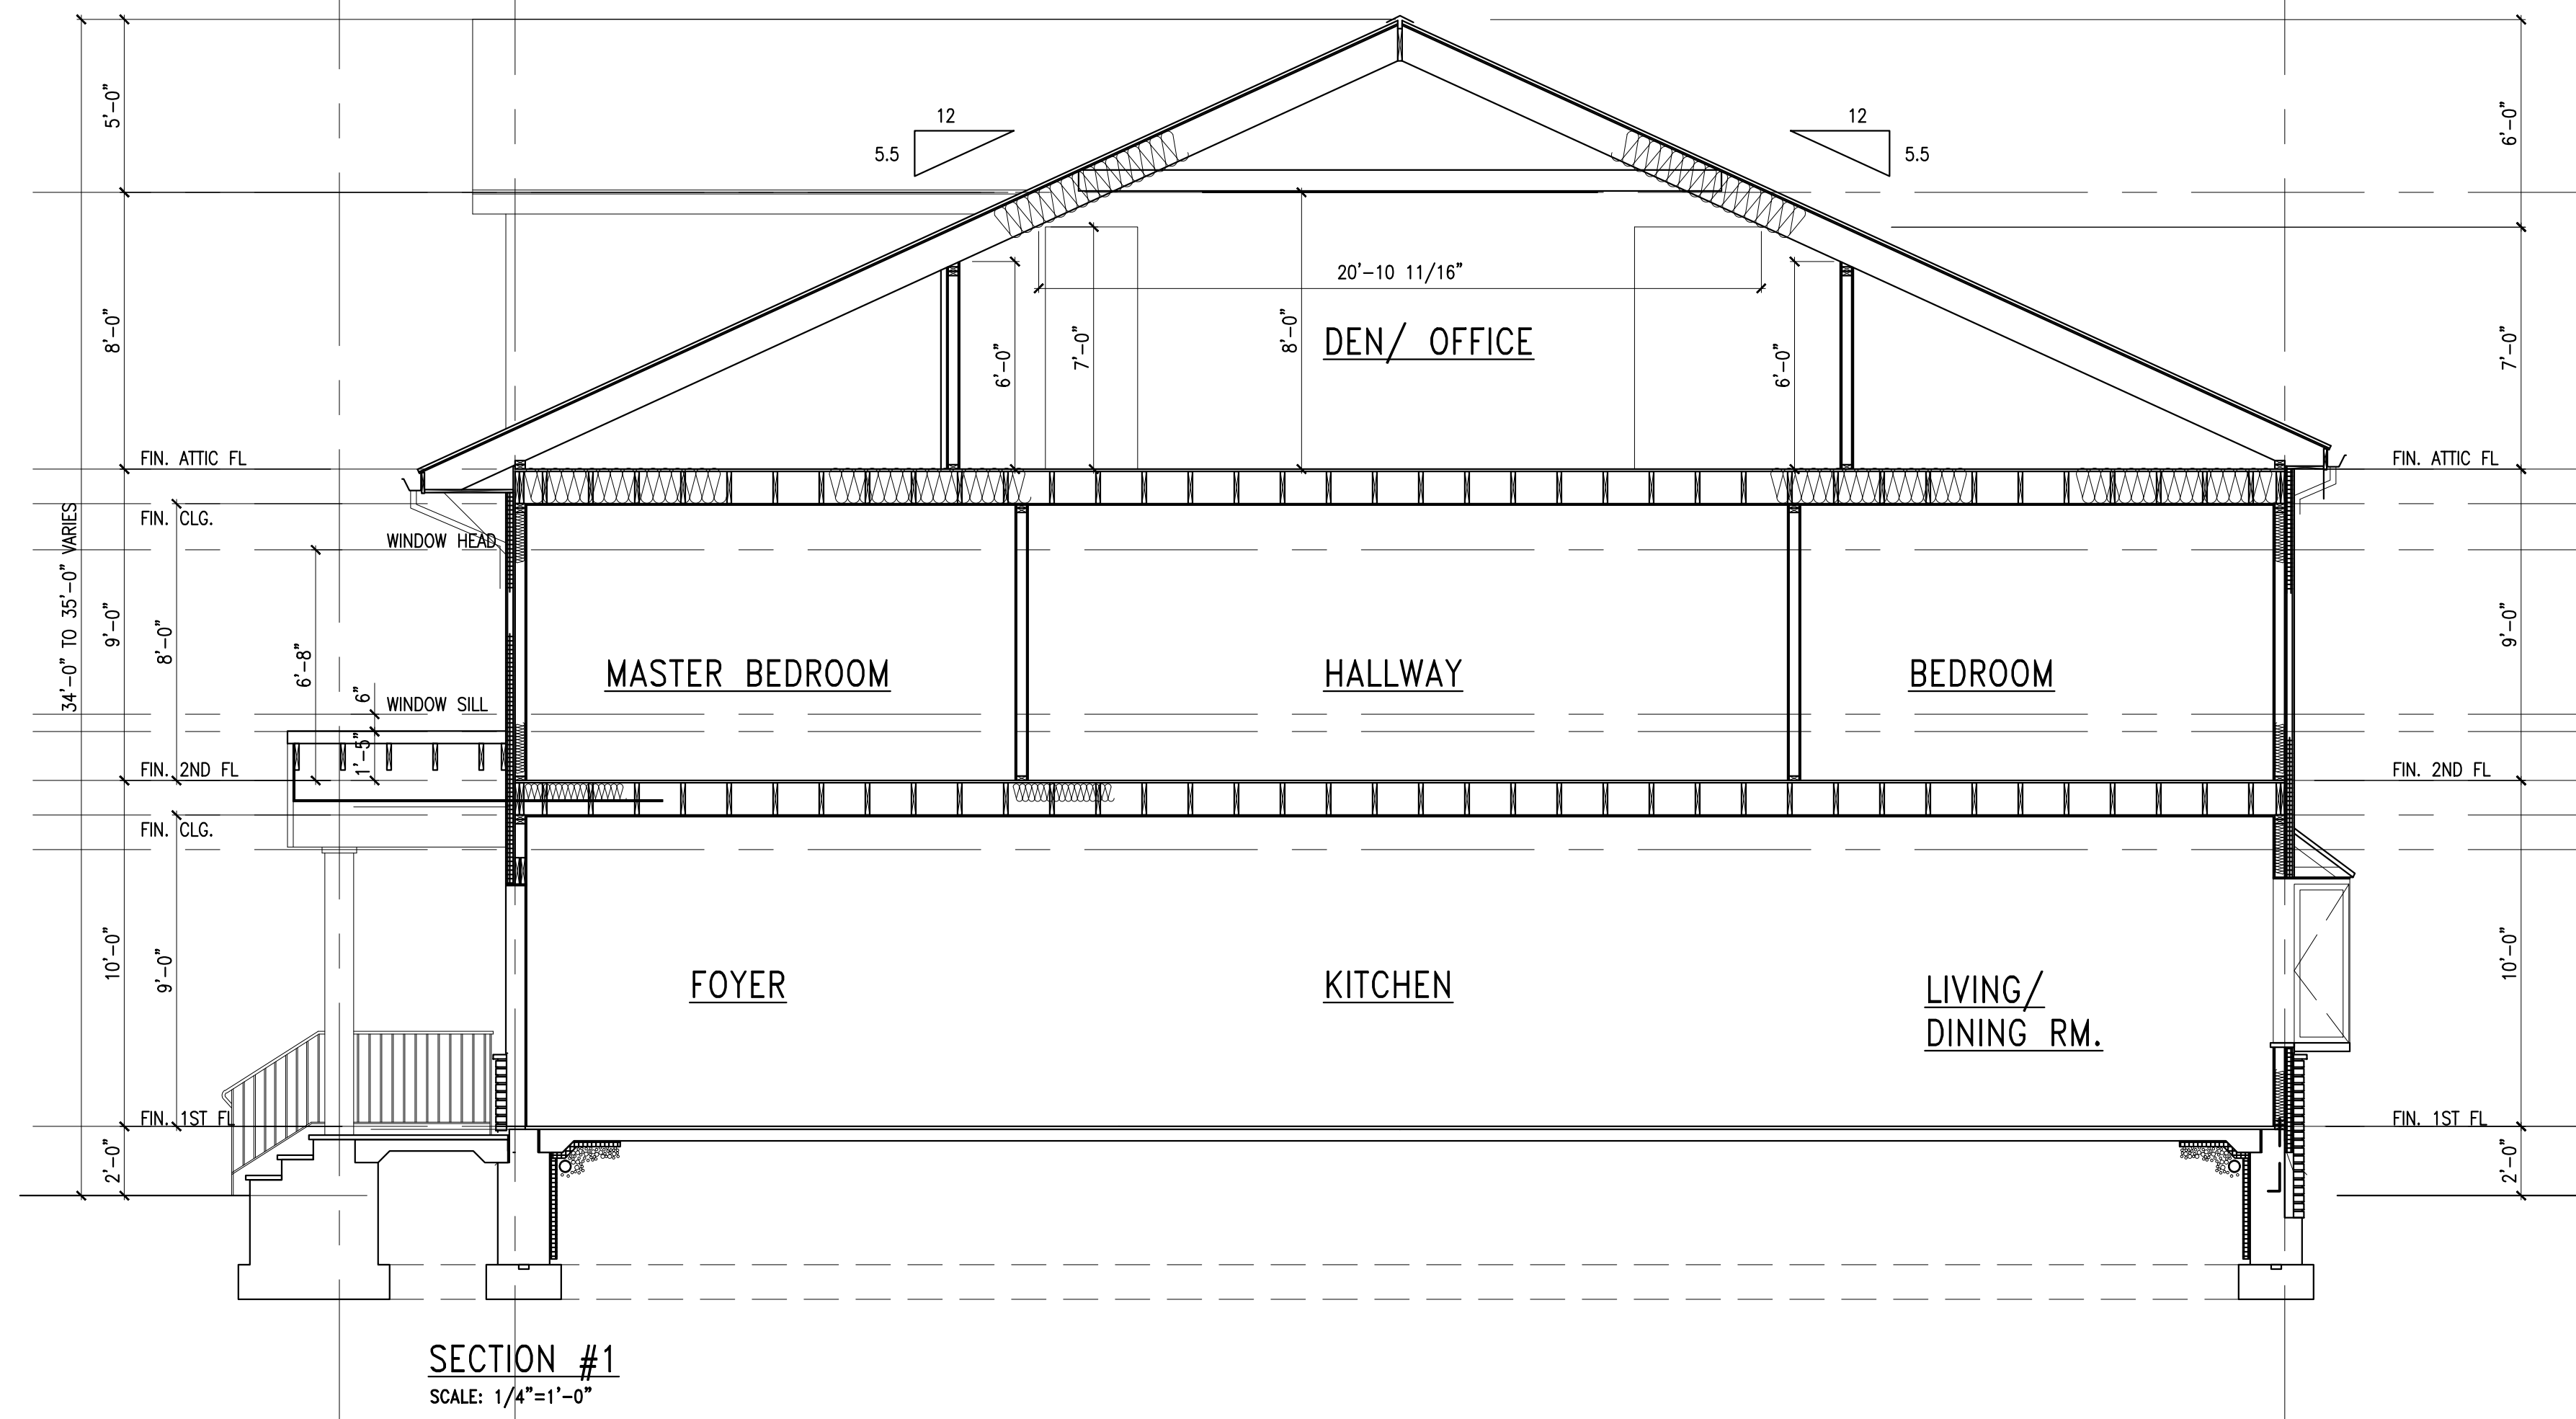

REVISION	DESCRIPTION	DATE
1	Wenson Associates, P.C. 1314 Bryant St. Rahway, NJ 07065 732.499.7113	02/15/2021
2	PROPOSED TOWNHOUSE UNITS.	AS NOTED
3	SECTIONS	A-6