


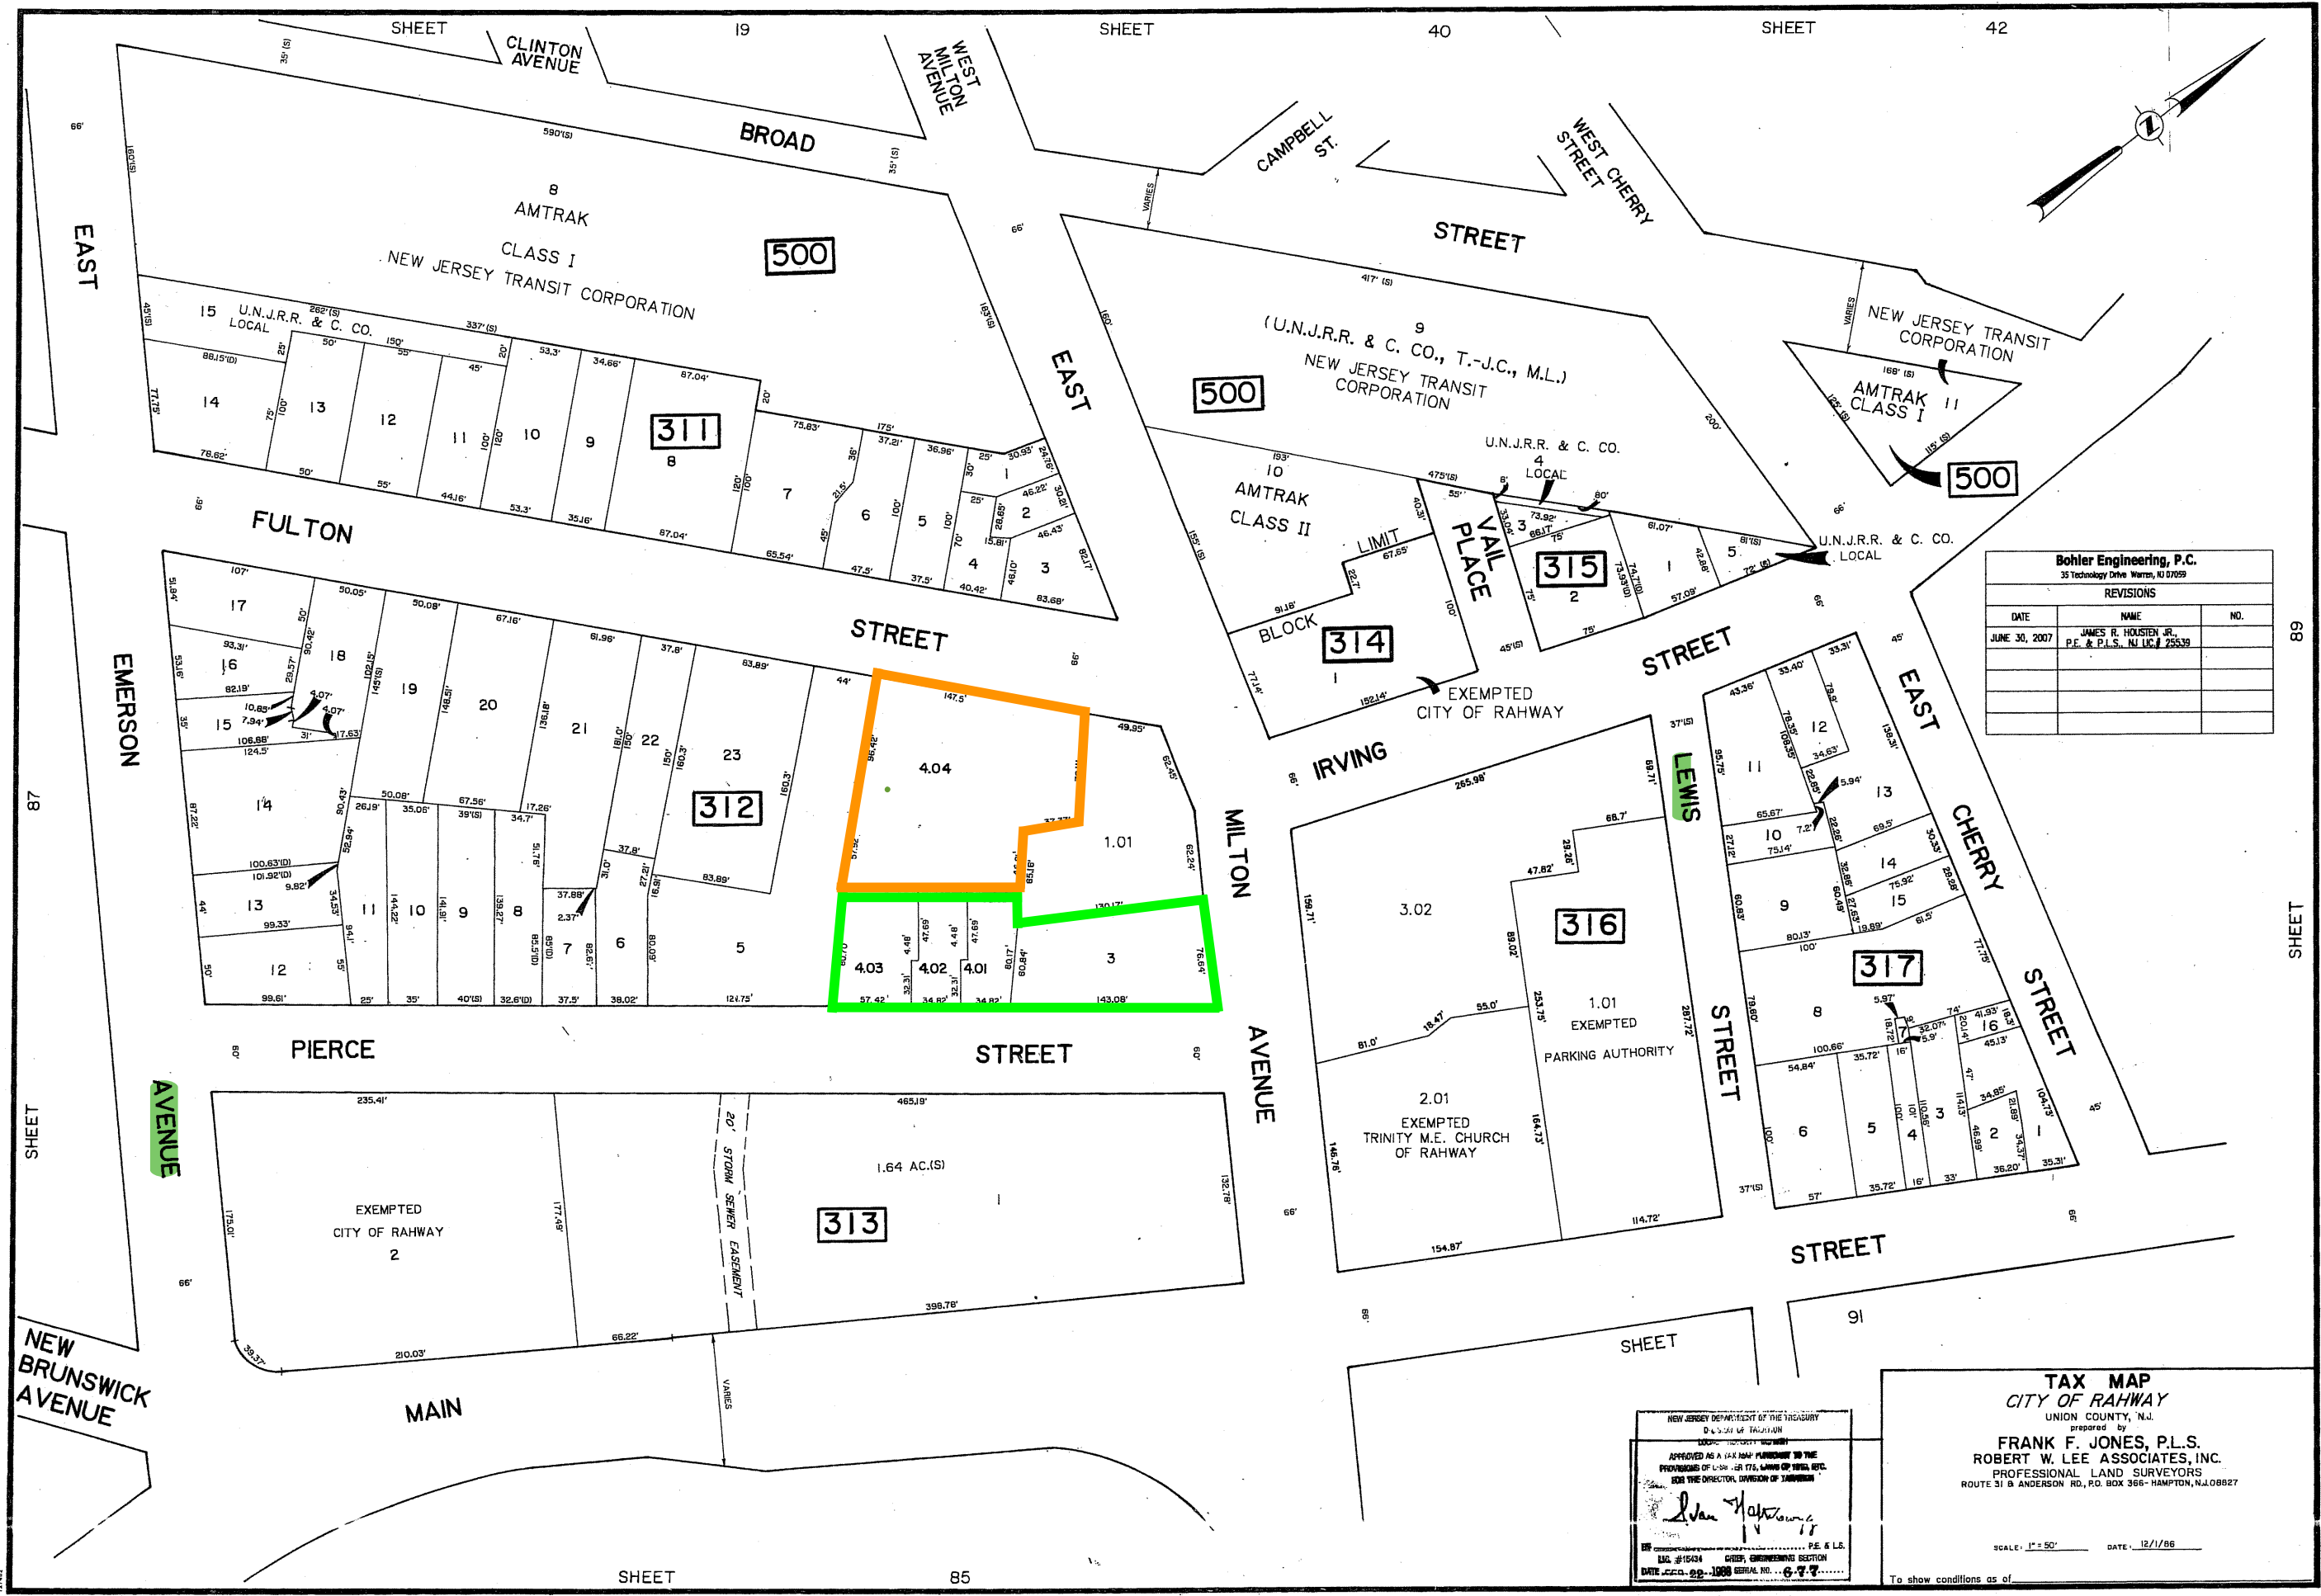

Bohler Engineering, P.C.		
35 Technology Drive Warren, NJ 07059		
REVISIONS		
DATE	NAME	NO.
JUNE 30, 2007	JAMES R. HOUSTEN JR., P.E. & P.L.S. NJ LIC # 25539	

NEW JERSEY DEPARTMENT OF THE TREASURY
DIVISION OF TAXATION
100% PROPERTY TAX MAP
APPROVED AS A TAX MAP PLANNING BY THE
PROFESSIONAL OF LAW OR THE LANDS OF THE STATE
FOR THE DIRECTOR, DIVISION OF TAXATION
John H. Hays
DATE: 12/1/06
LIC. #15434 CIVIL ENGINEERING SECTION
DATE: 12/1/06 SERIAL NO. 677

TAX MAP
CITY OF RAHWAY
UNION COUNTY, N.J.
prepared by
FRANK F. JONES, P.L.S.
ROBERT W. LEE ASSOCIATES, INC.
PROFESSIONAL LAND SURVEYORS
ROUTE 31 & ANDERSON RD., P.O. BOX 366- HAMPTON, N.J. 08027

SCALE: 1" = 50' DATE: 12/1/06

To show conditions as of

SHEET 88